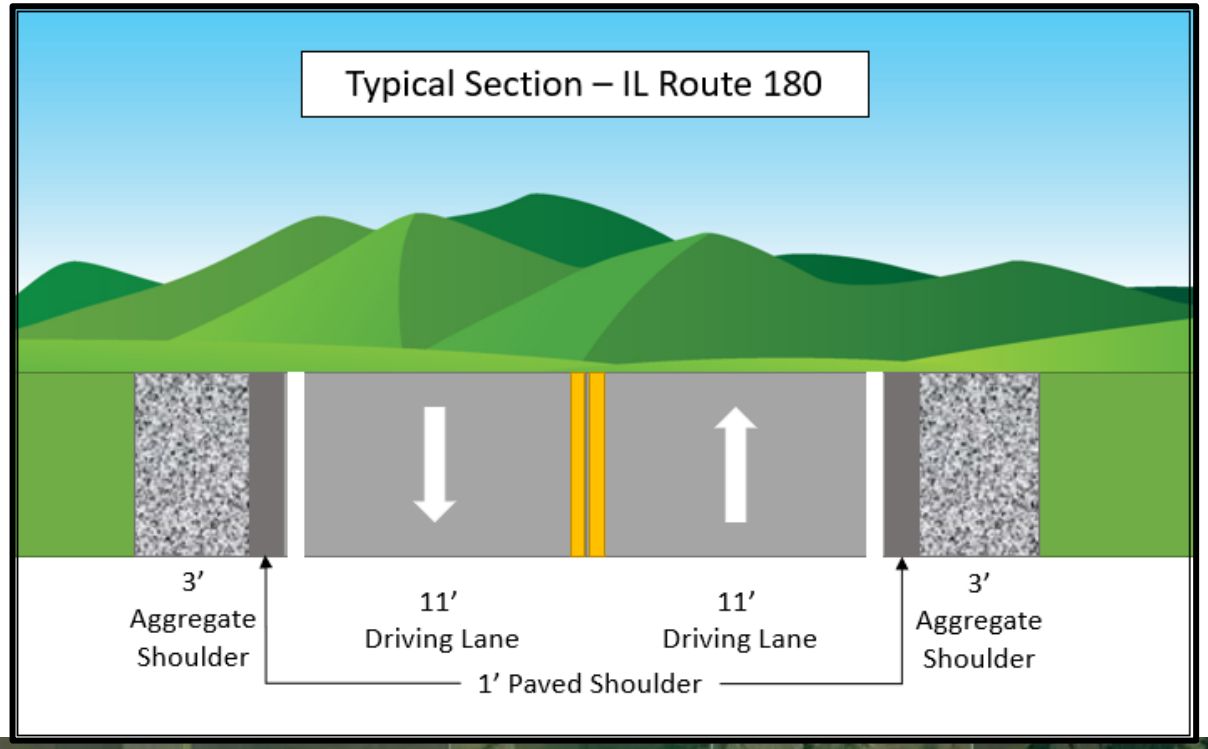
Typical Section – IL Route 180
3’
Aggregate
Shoulder
11’
Driving Lane
11’
Driving Lane
3’
Aggregate
Shoulder
1’ Paved Shoulder

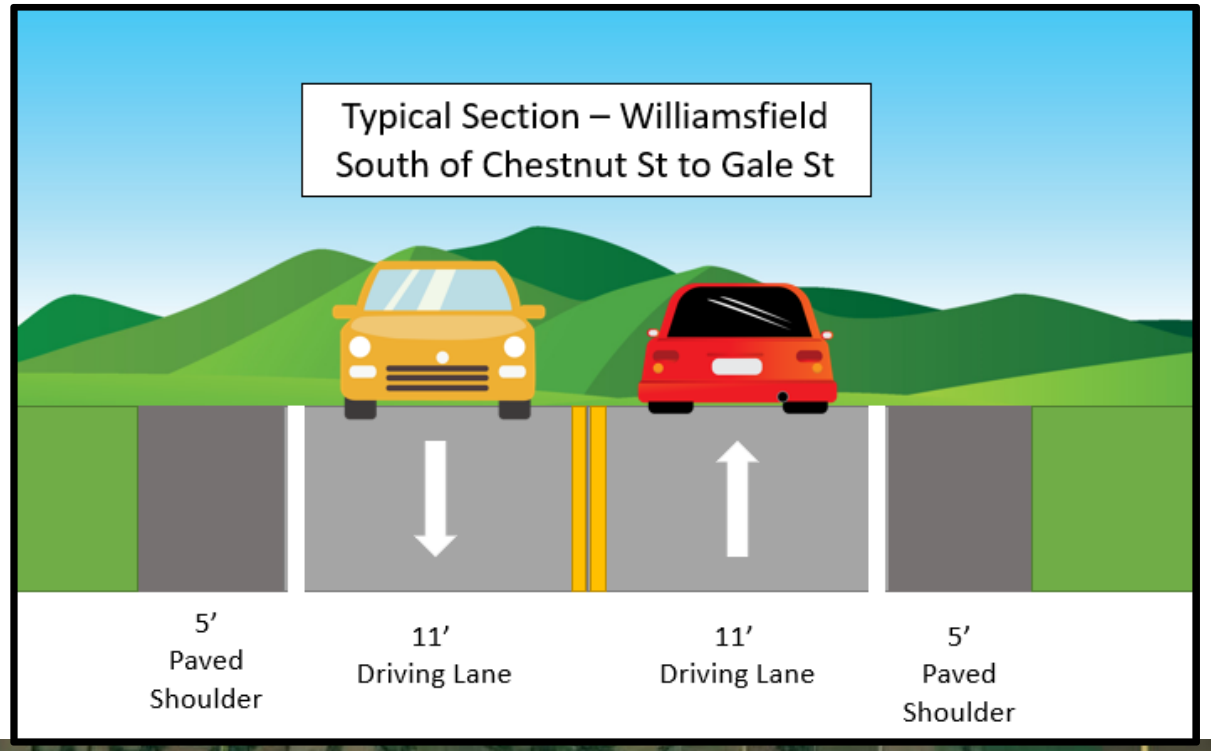
Typical Section – Williamsfield
South of Chestnut St to Gale St
5’
Paved
Shoulder
11’
Driving Lane
11’
Driving Lane
5’
Paved
Shoulder

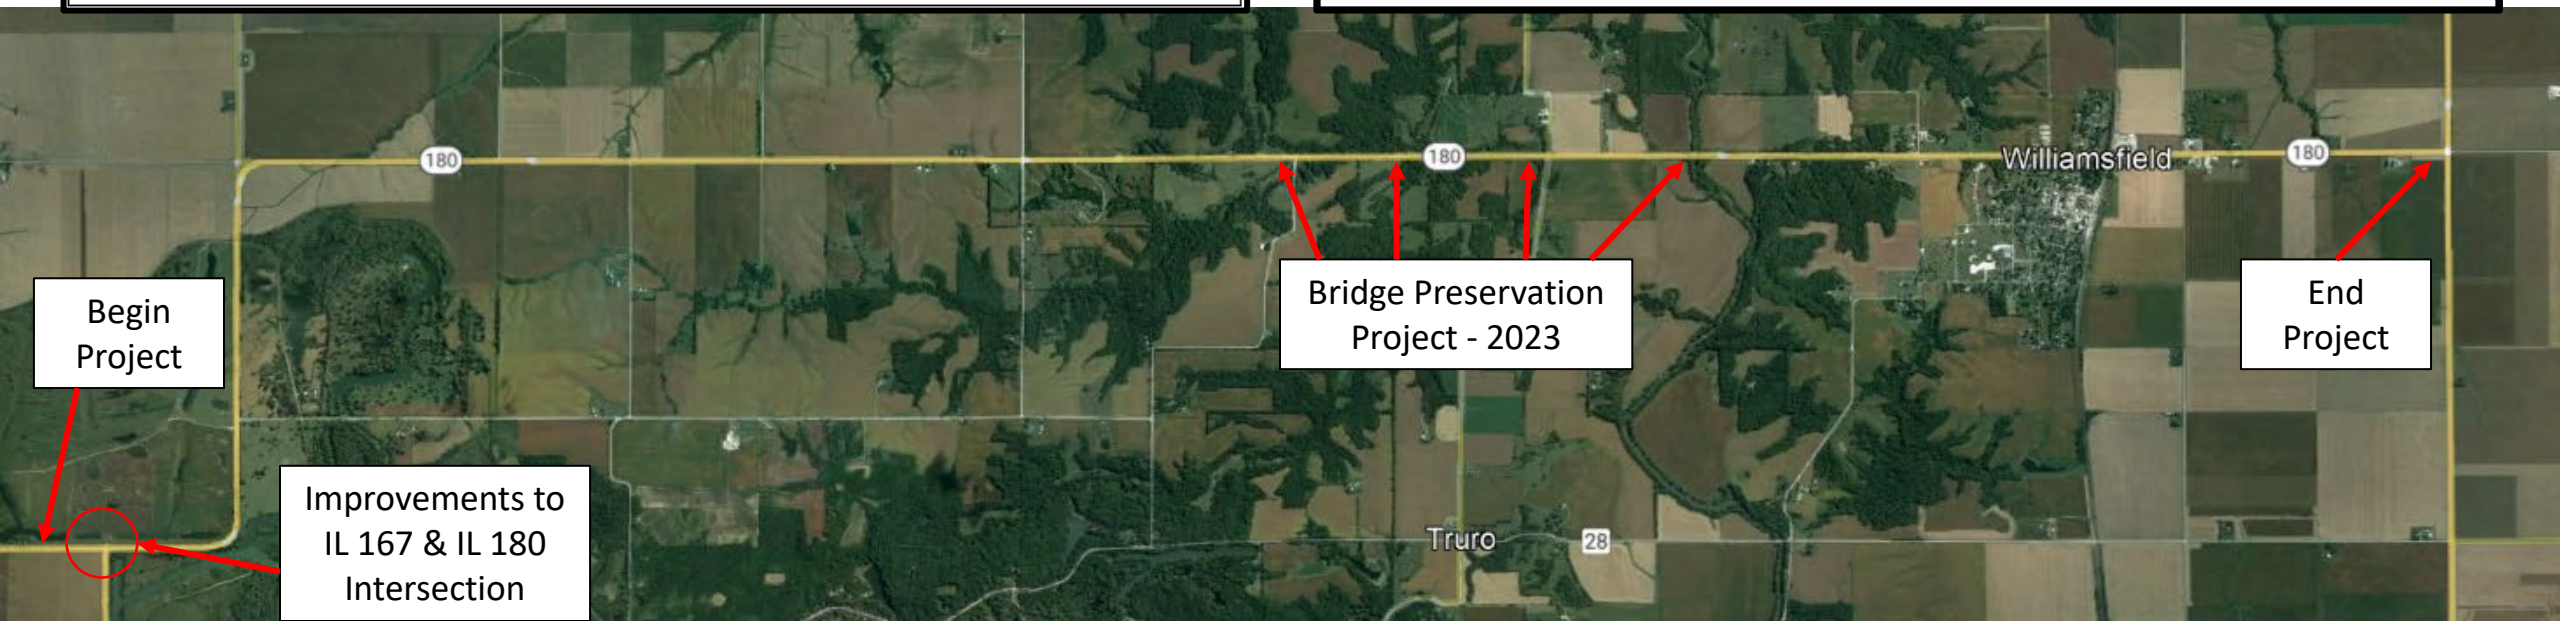
180
180
Williamsfield
180
Truro
28
Begin
Project
Improvements to
IL 167 & IL 180
Intersection
Bridge Preservation
Project - 2023
End
Project